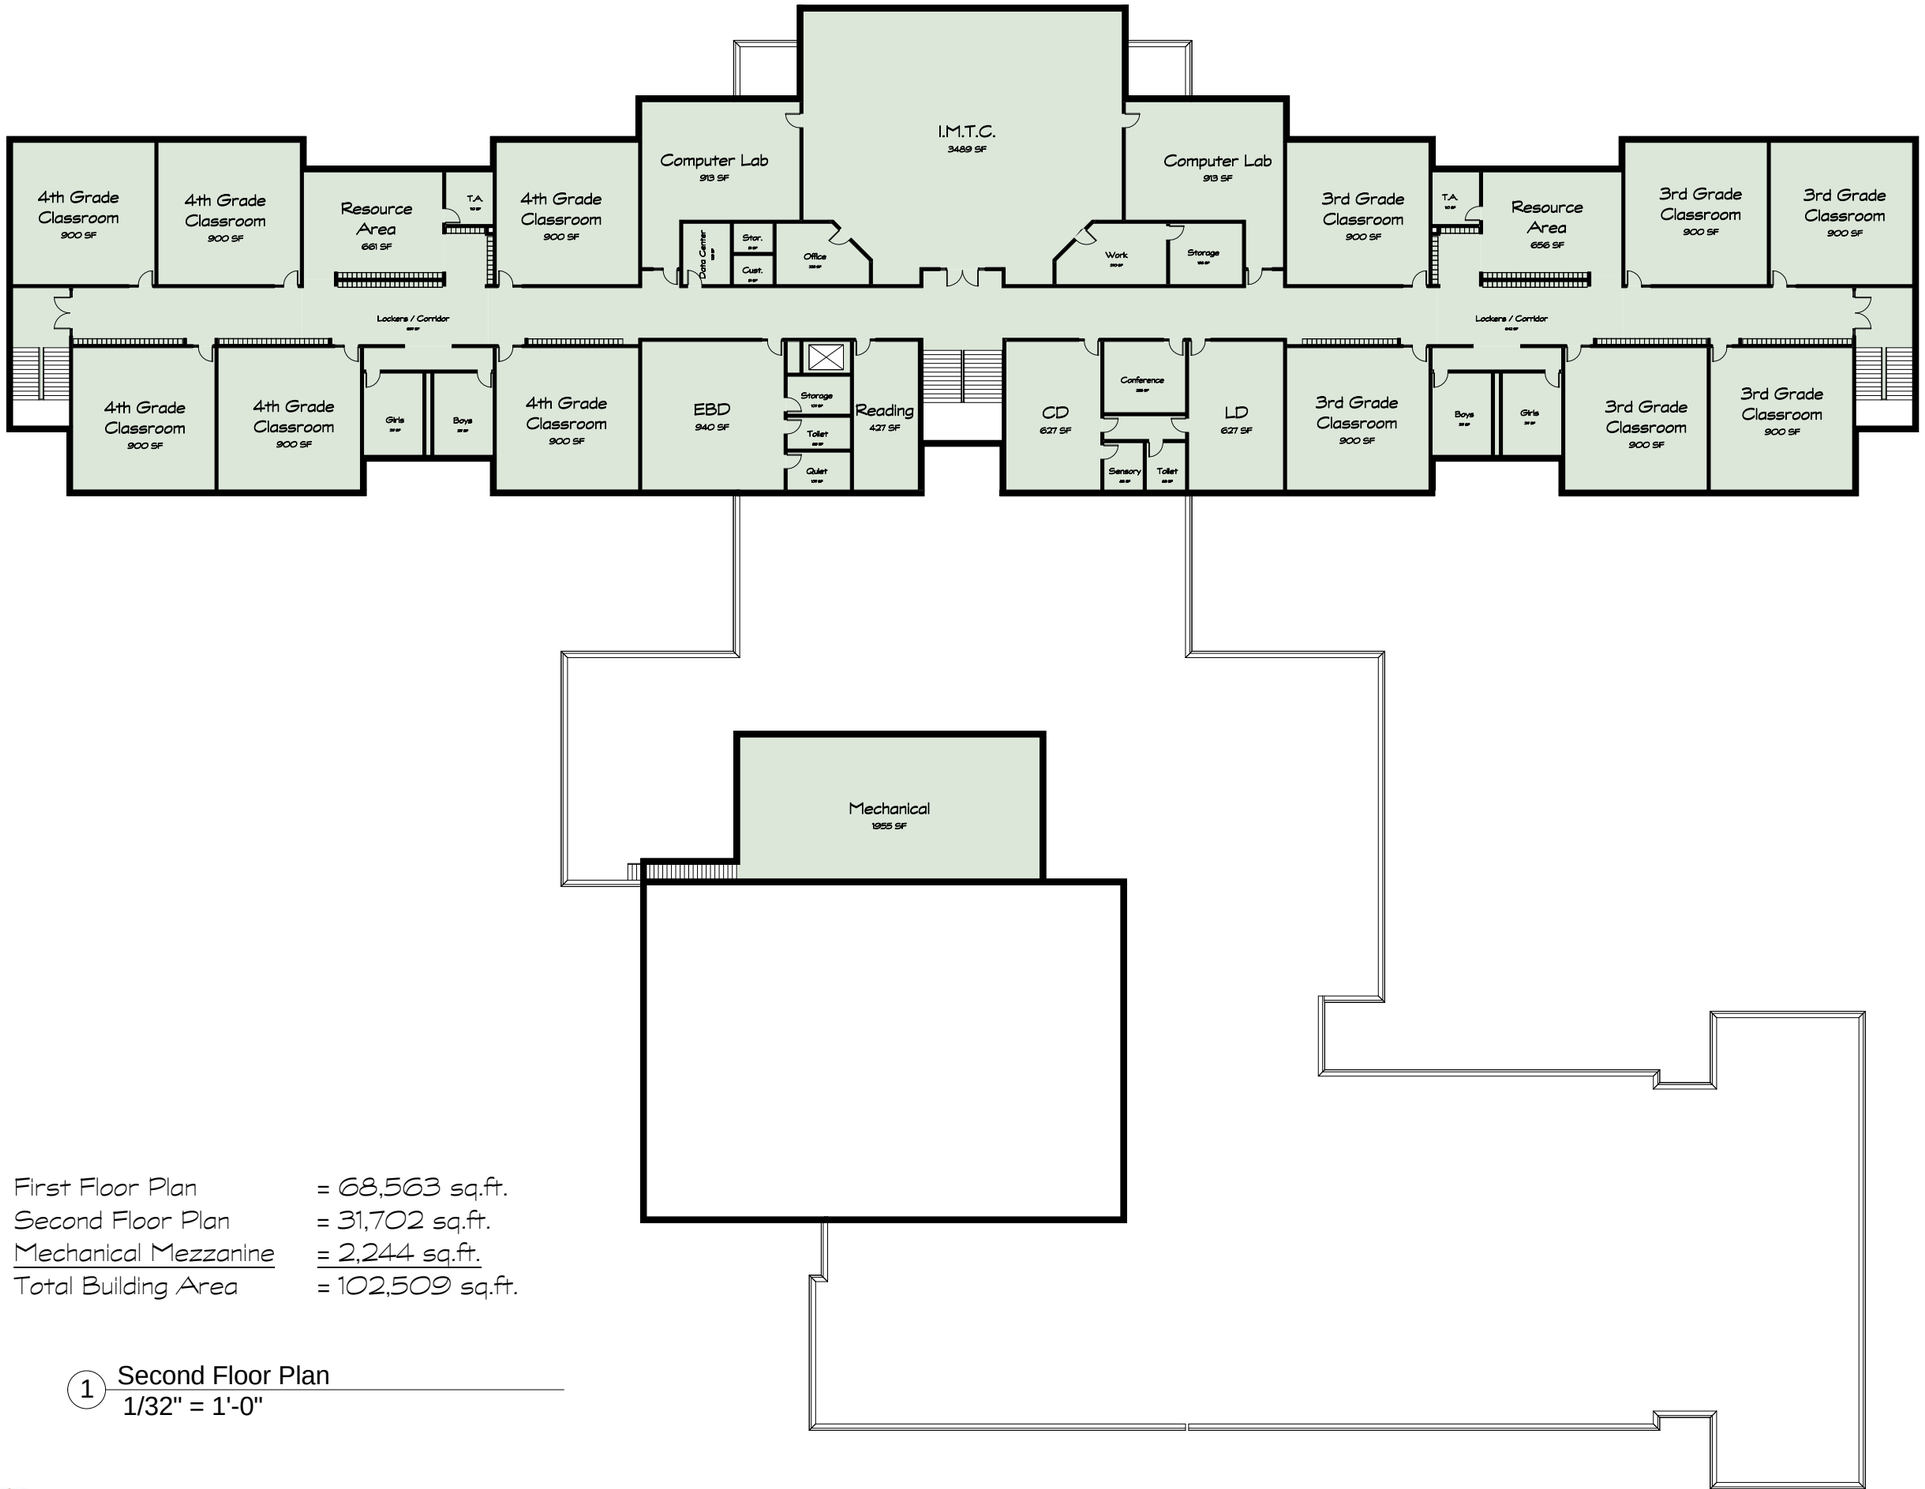

First Floor Plan	= 68,563 sq.ft.
Second Floor Plan	= 31,702 sq.ft.
Mechanical Mezzanine	= 2,244 sq.ft.
Total Building Area	= 102,509 sq.ft.

1 Second Floor Plan
1/32" = 1'-0"

bray architects
solid foundation. forward thinking.

Waunakee Community School District
Committed to Children . Committed to Community . Committed to Excellence