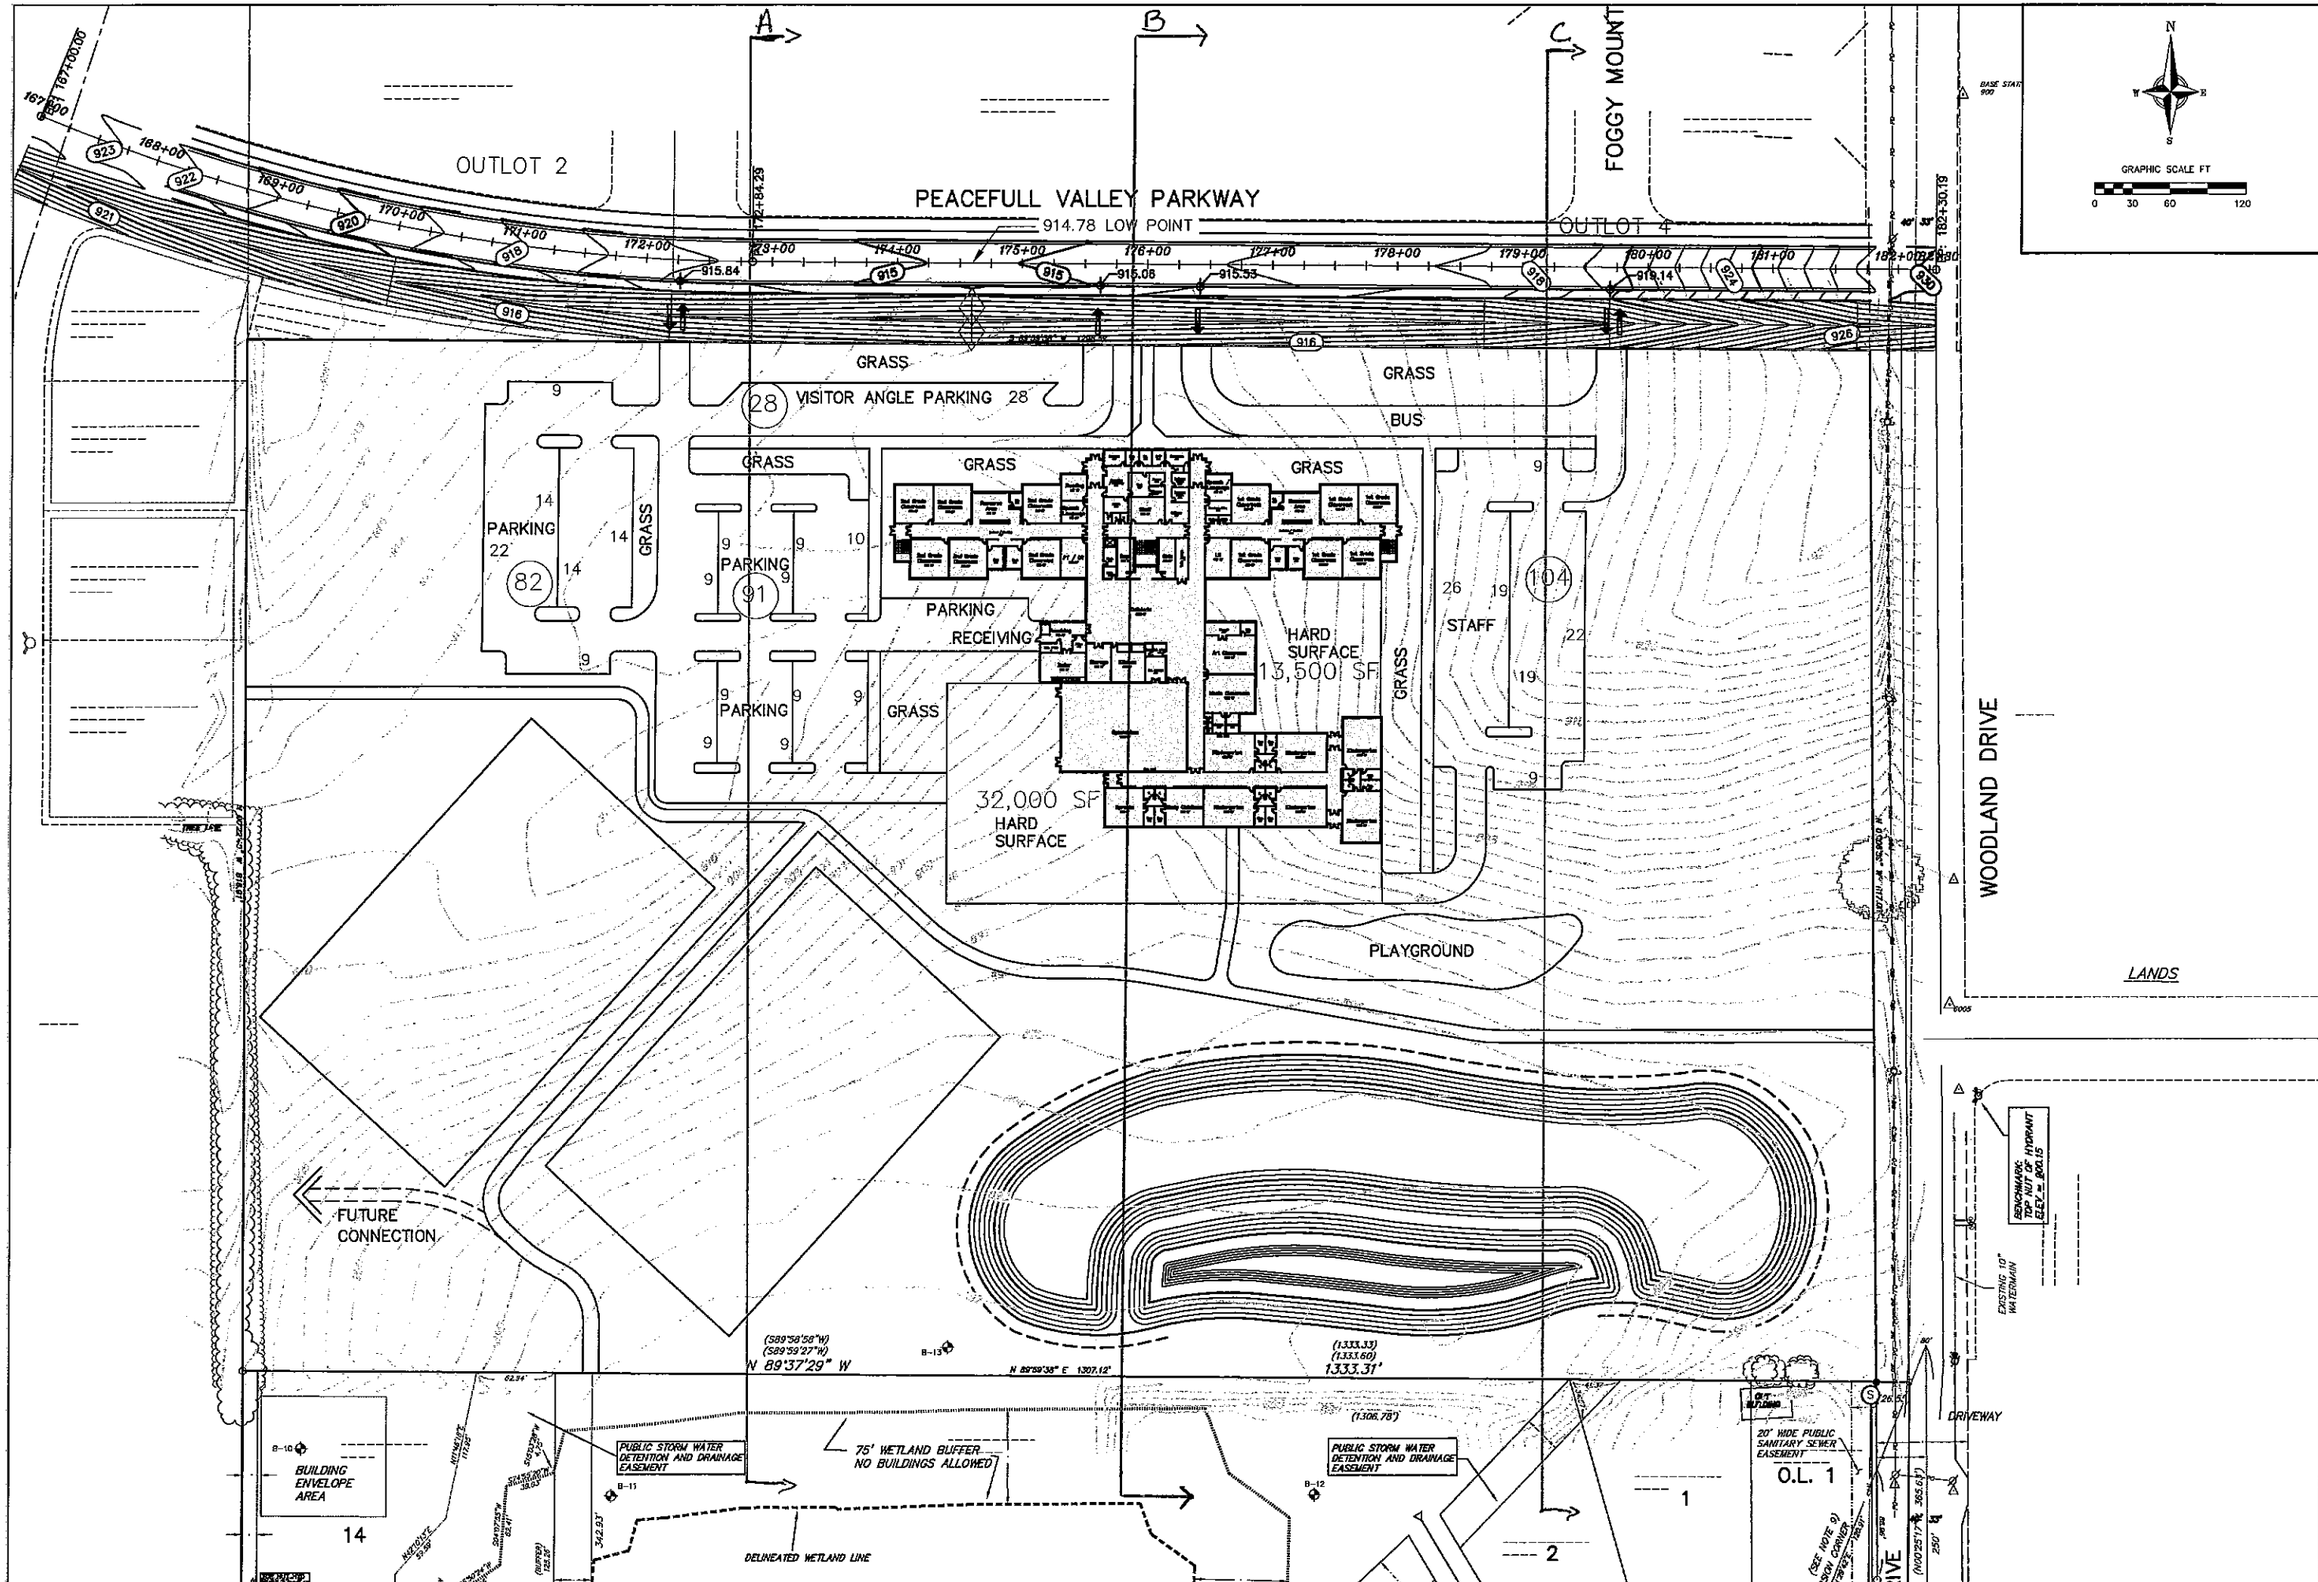

vierbicher
planners | engineers | advisors
REEDSBURG - MADISON - PRAIRIE DU CHIEN
999 Fourier Drive, Suite 201, Madison, Wisconsin 53717
Phone: (608) 826-0532 Fax: (608) 826-0530

Concept Site Plan – South Woodland Drive

Waunakee Community School District
Village of Waunakee
Dane County, Wisconsin

REVISIONS		
NO.	DATE	REMARKS

REVISIONS		
NO.	DATE	REMARKS

SCALE: 1" = 50'
DATE: 9/10
DRAFTER: DEHL
CHECKED: TSCH2
PROJECT NO.:
SHEET: 1 OF 1
DWG. NO.: